


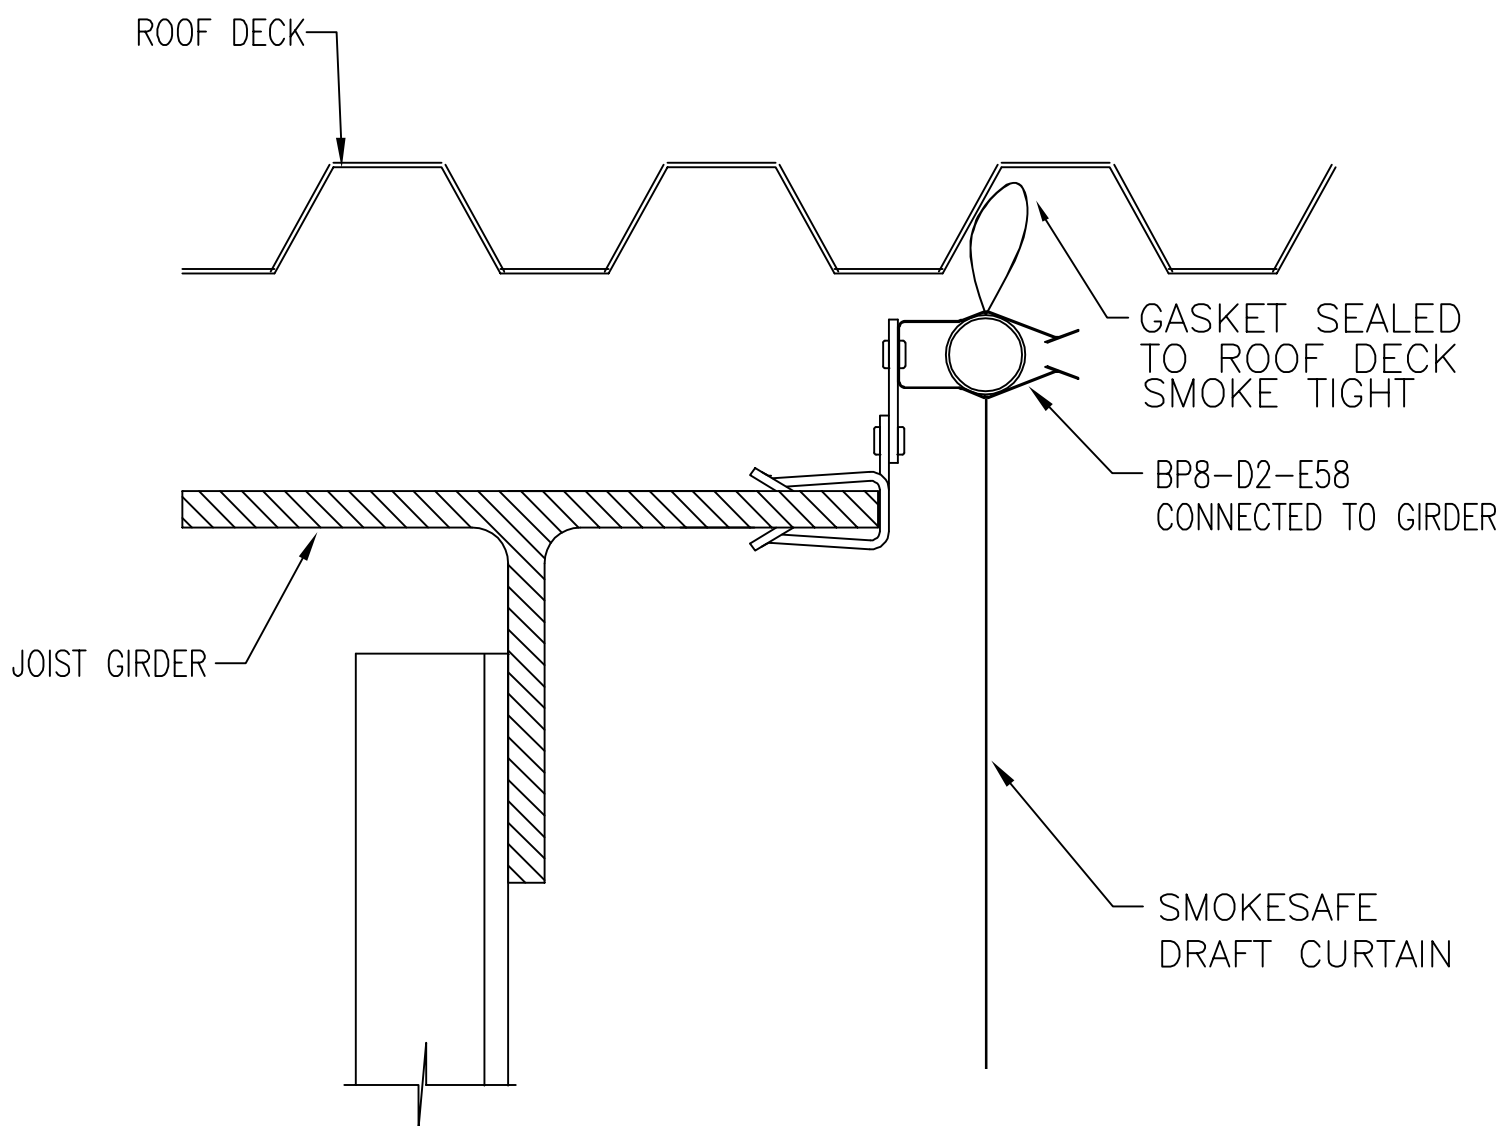

DRAFT CURTAIN SECTION CONNECTED TO JOIST GIRDER

NOT TO SCALE

