


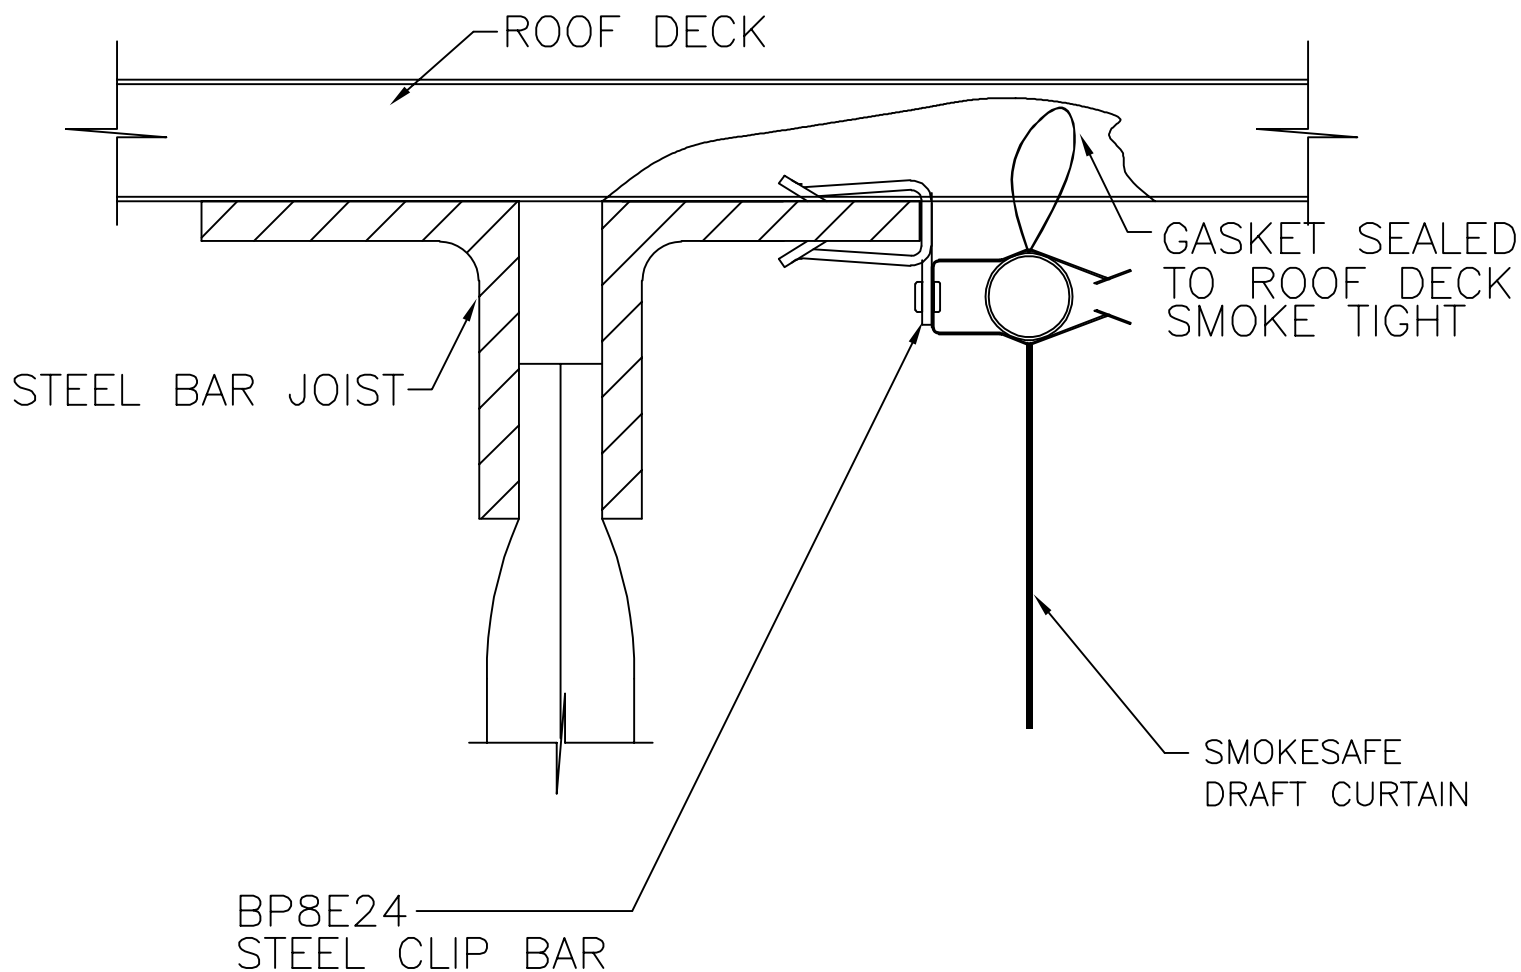

DRAFT CURTAIN SECTION CONNECTED TO JOIST

NOT TO SCALE

