


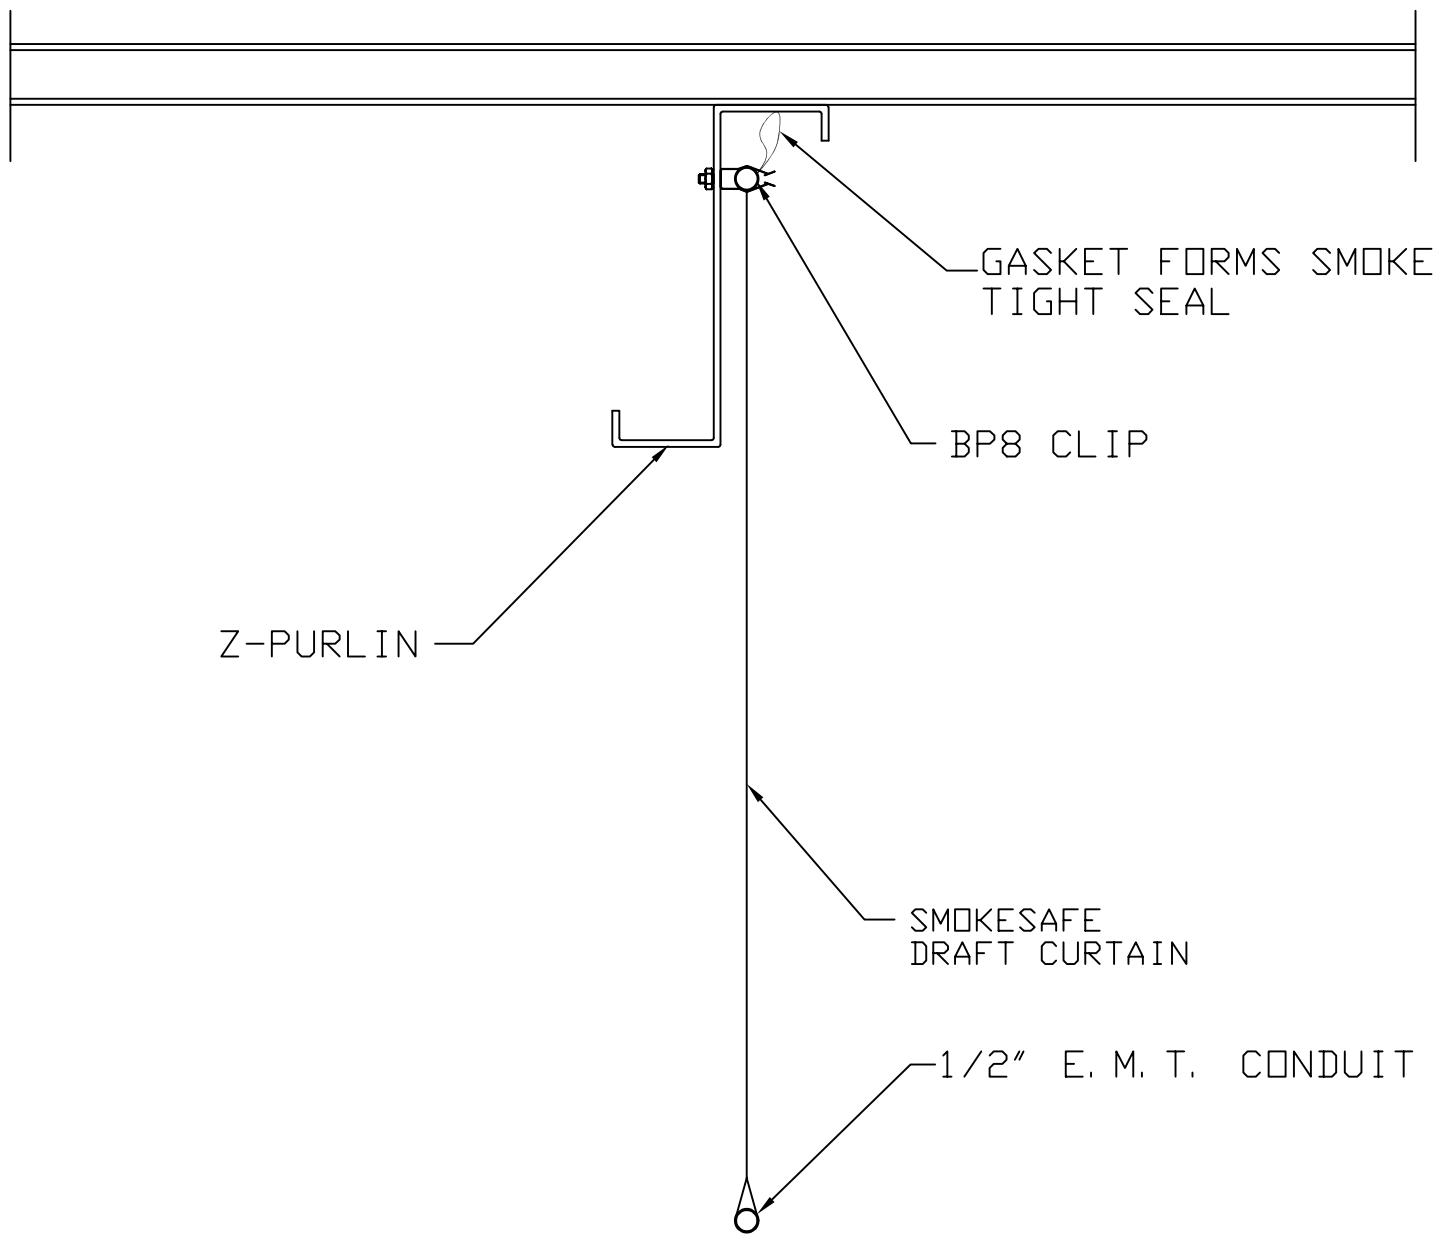

DRAFT CURTAIN SECTION
CONNECTION ELEVATION
PARALLEL TO Z-PURLIN

NOT TO SCALE

