



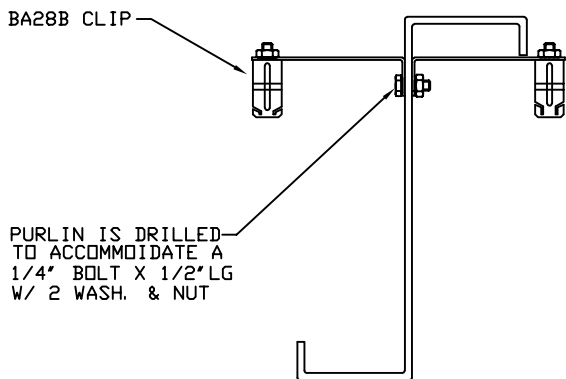

DRAFT CURTAIN SECTION CONNECTION ELEVATION PERPENDICULAR TO Z-PURLIN

NOT TO SCALE

CLIP ATTACHMENT DETAIL TO Z-PURLIN

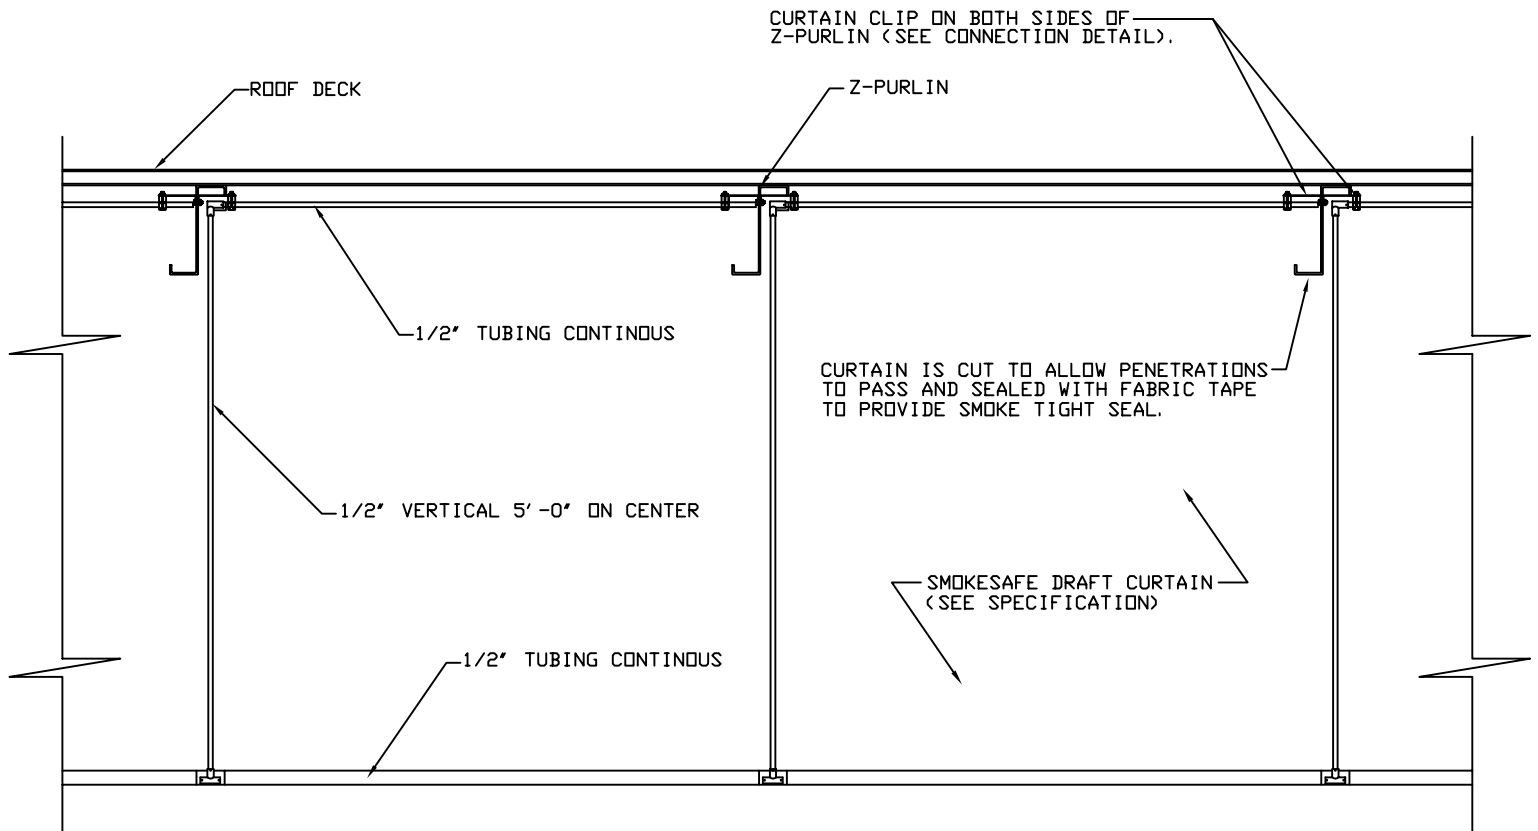