


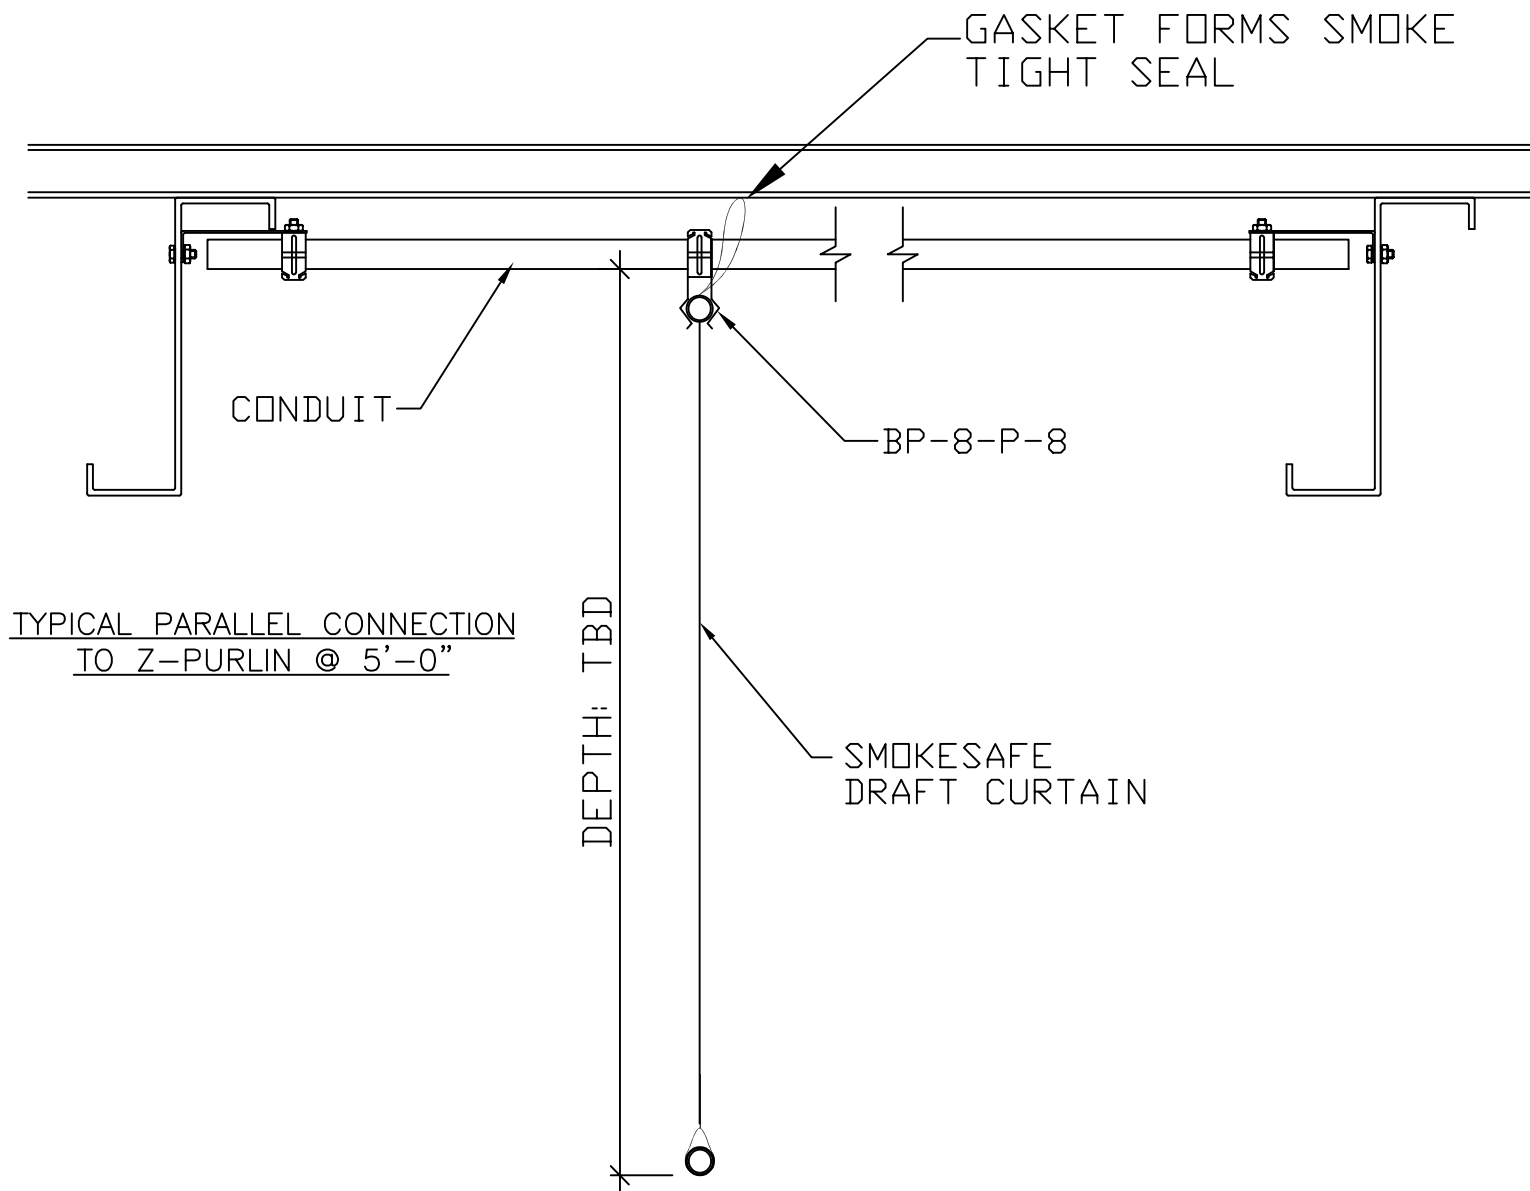

DRAFT CURTAIN SECTION
BETWEEN Z-PURLIN

NOT TO SCALE

