


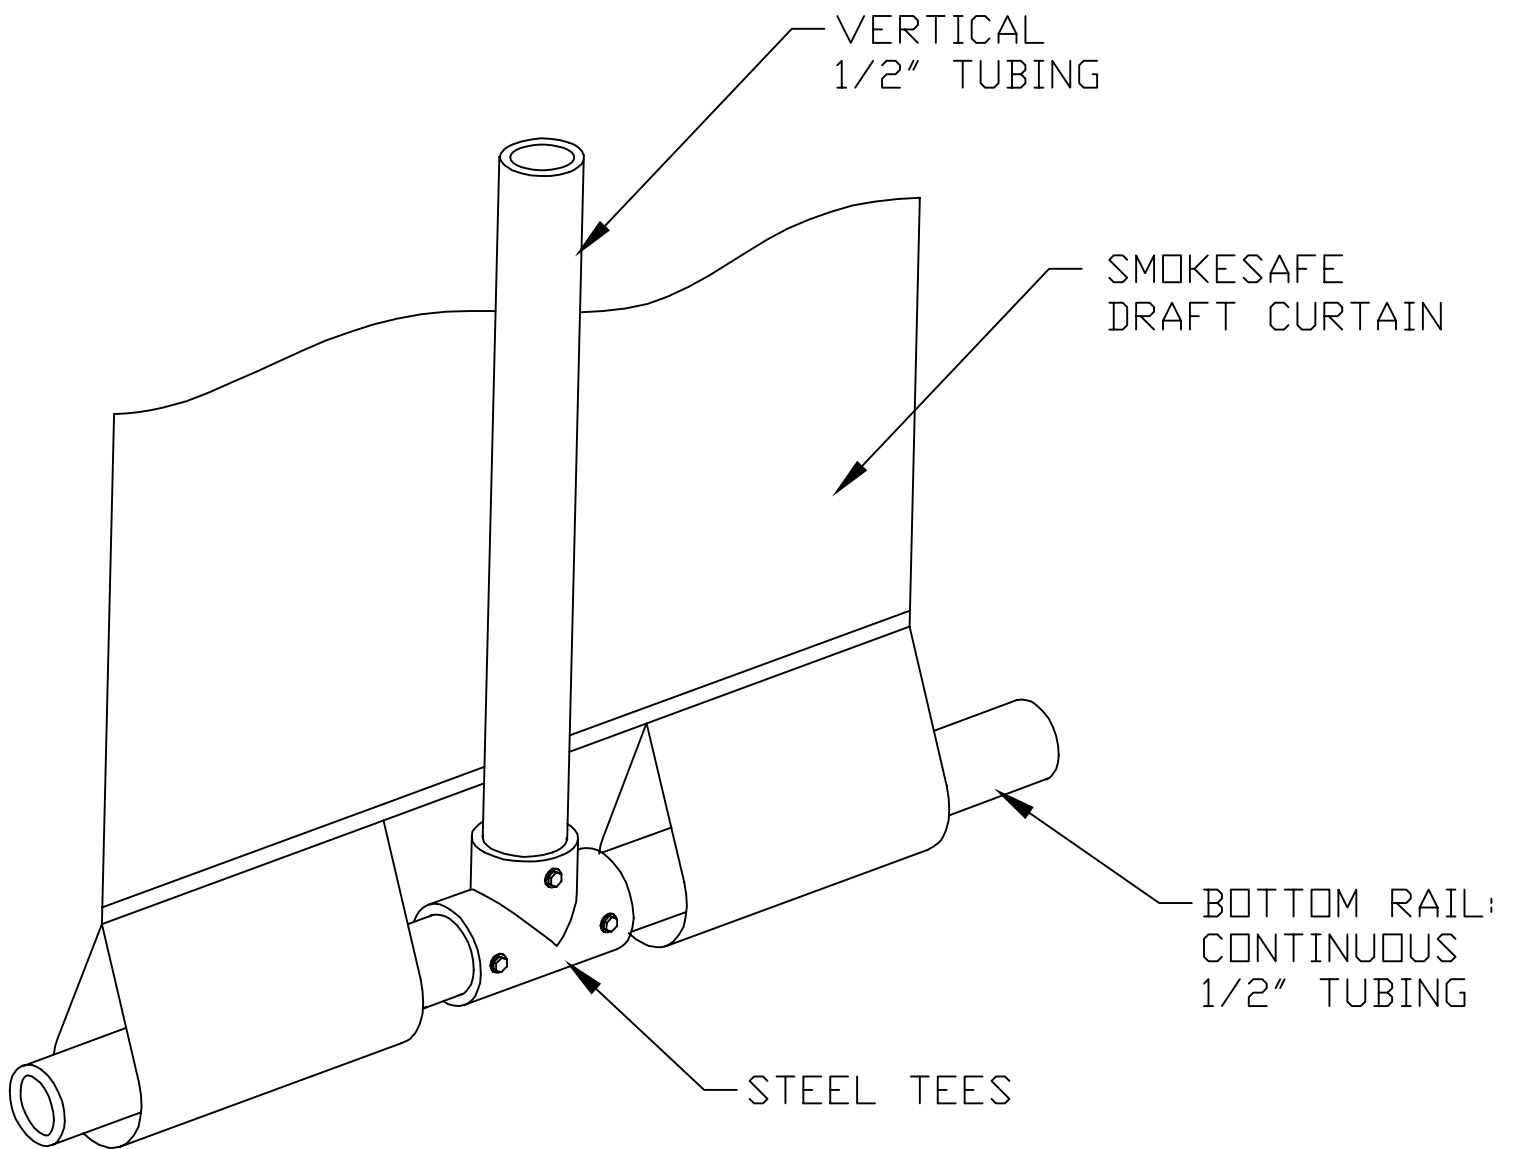

BOTTOM TUBING DETAIL

NOT TO SCALE

